SITE DETAILS

179 - 193 Connett Road East,
Bell Block
Lot 60 - Lot 65, DP 14599

BUILDING DETAILS

Total slab area : 3932m²

LANDSCAPING

1 Tree per 6m of road boundary.
Trees must be 1.5m high (min) when planted.
Road boundary length : Approx 171 meters
29 Trees required within 5 meters of the road boundary

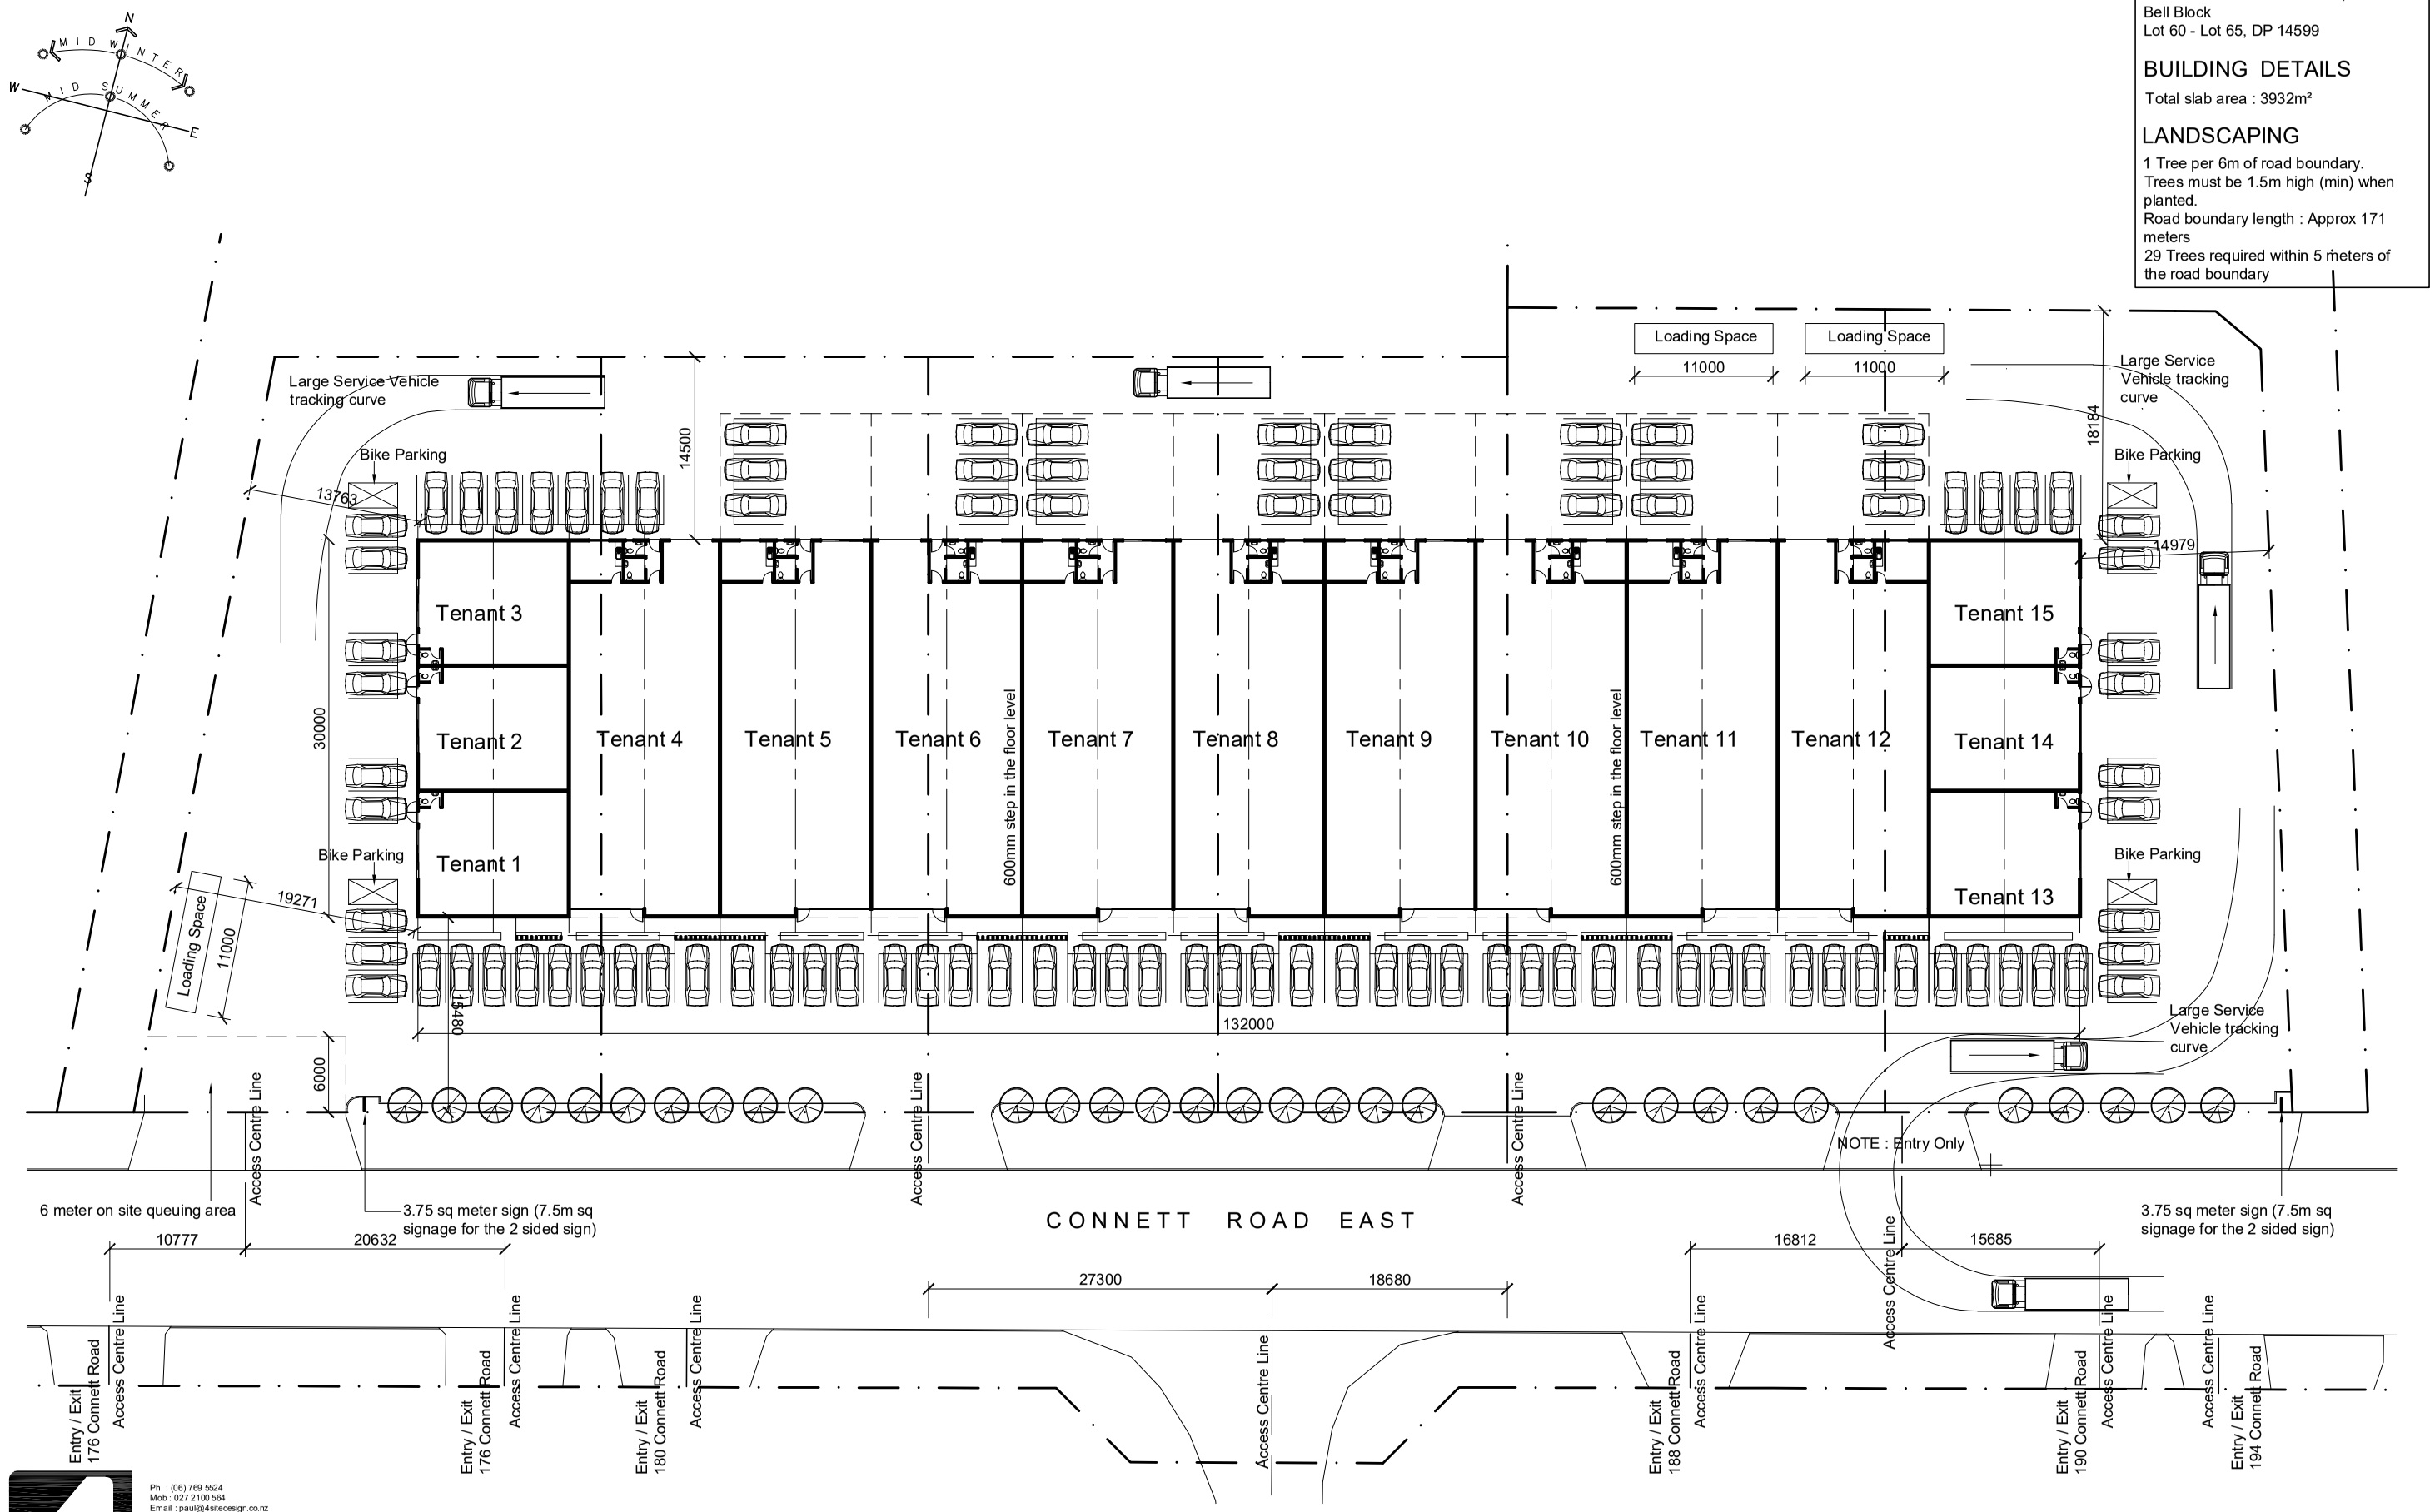

OVERALL SITE PLAN
Scale 1:500

Ph. : (06) 769 5524
Mob : 027 2100 564
Email : paul@4sitedesign.co.nz
PO Box 589
193 Carrington Street
New Plymouth

SITE DESIGN
Architectural Designers

COMMERCIAL / INDUSTRIAL DEVELOPMENT
Connett Road East, Bell Block

JOB 6351
SCALE 1:500@A3
DATE 18.11.22

Rev G

Sch-1